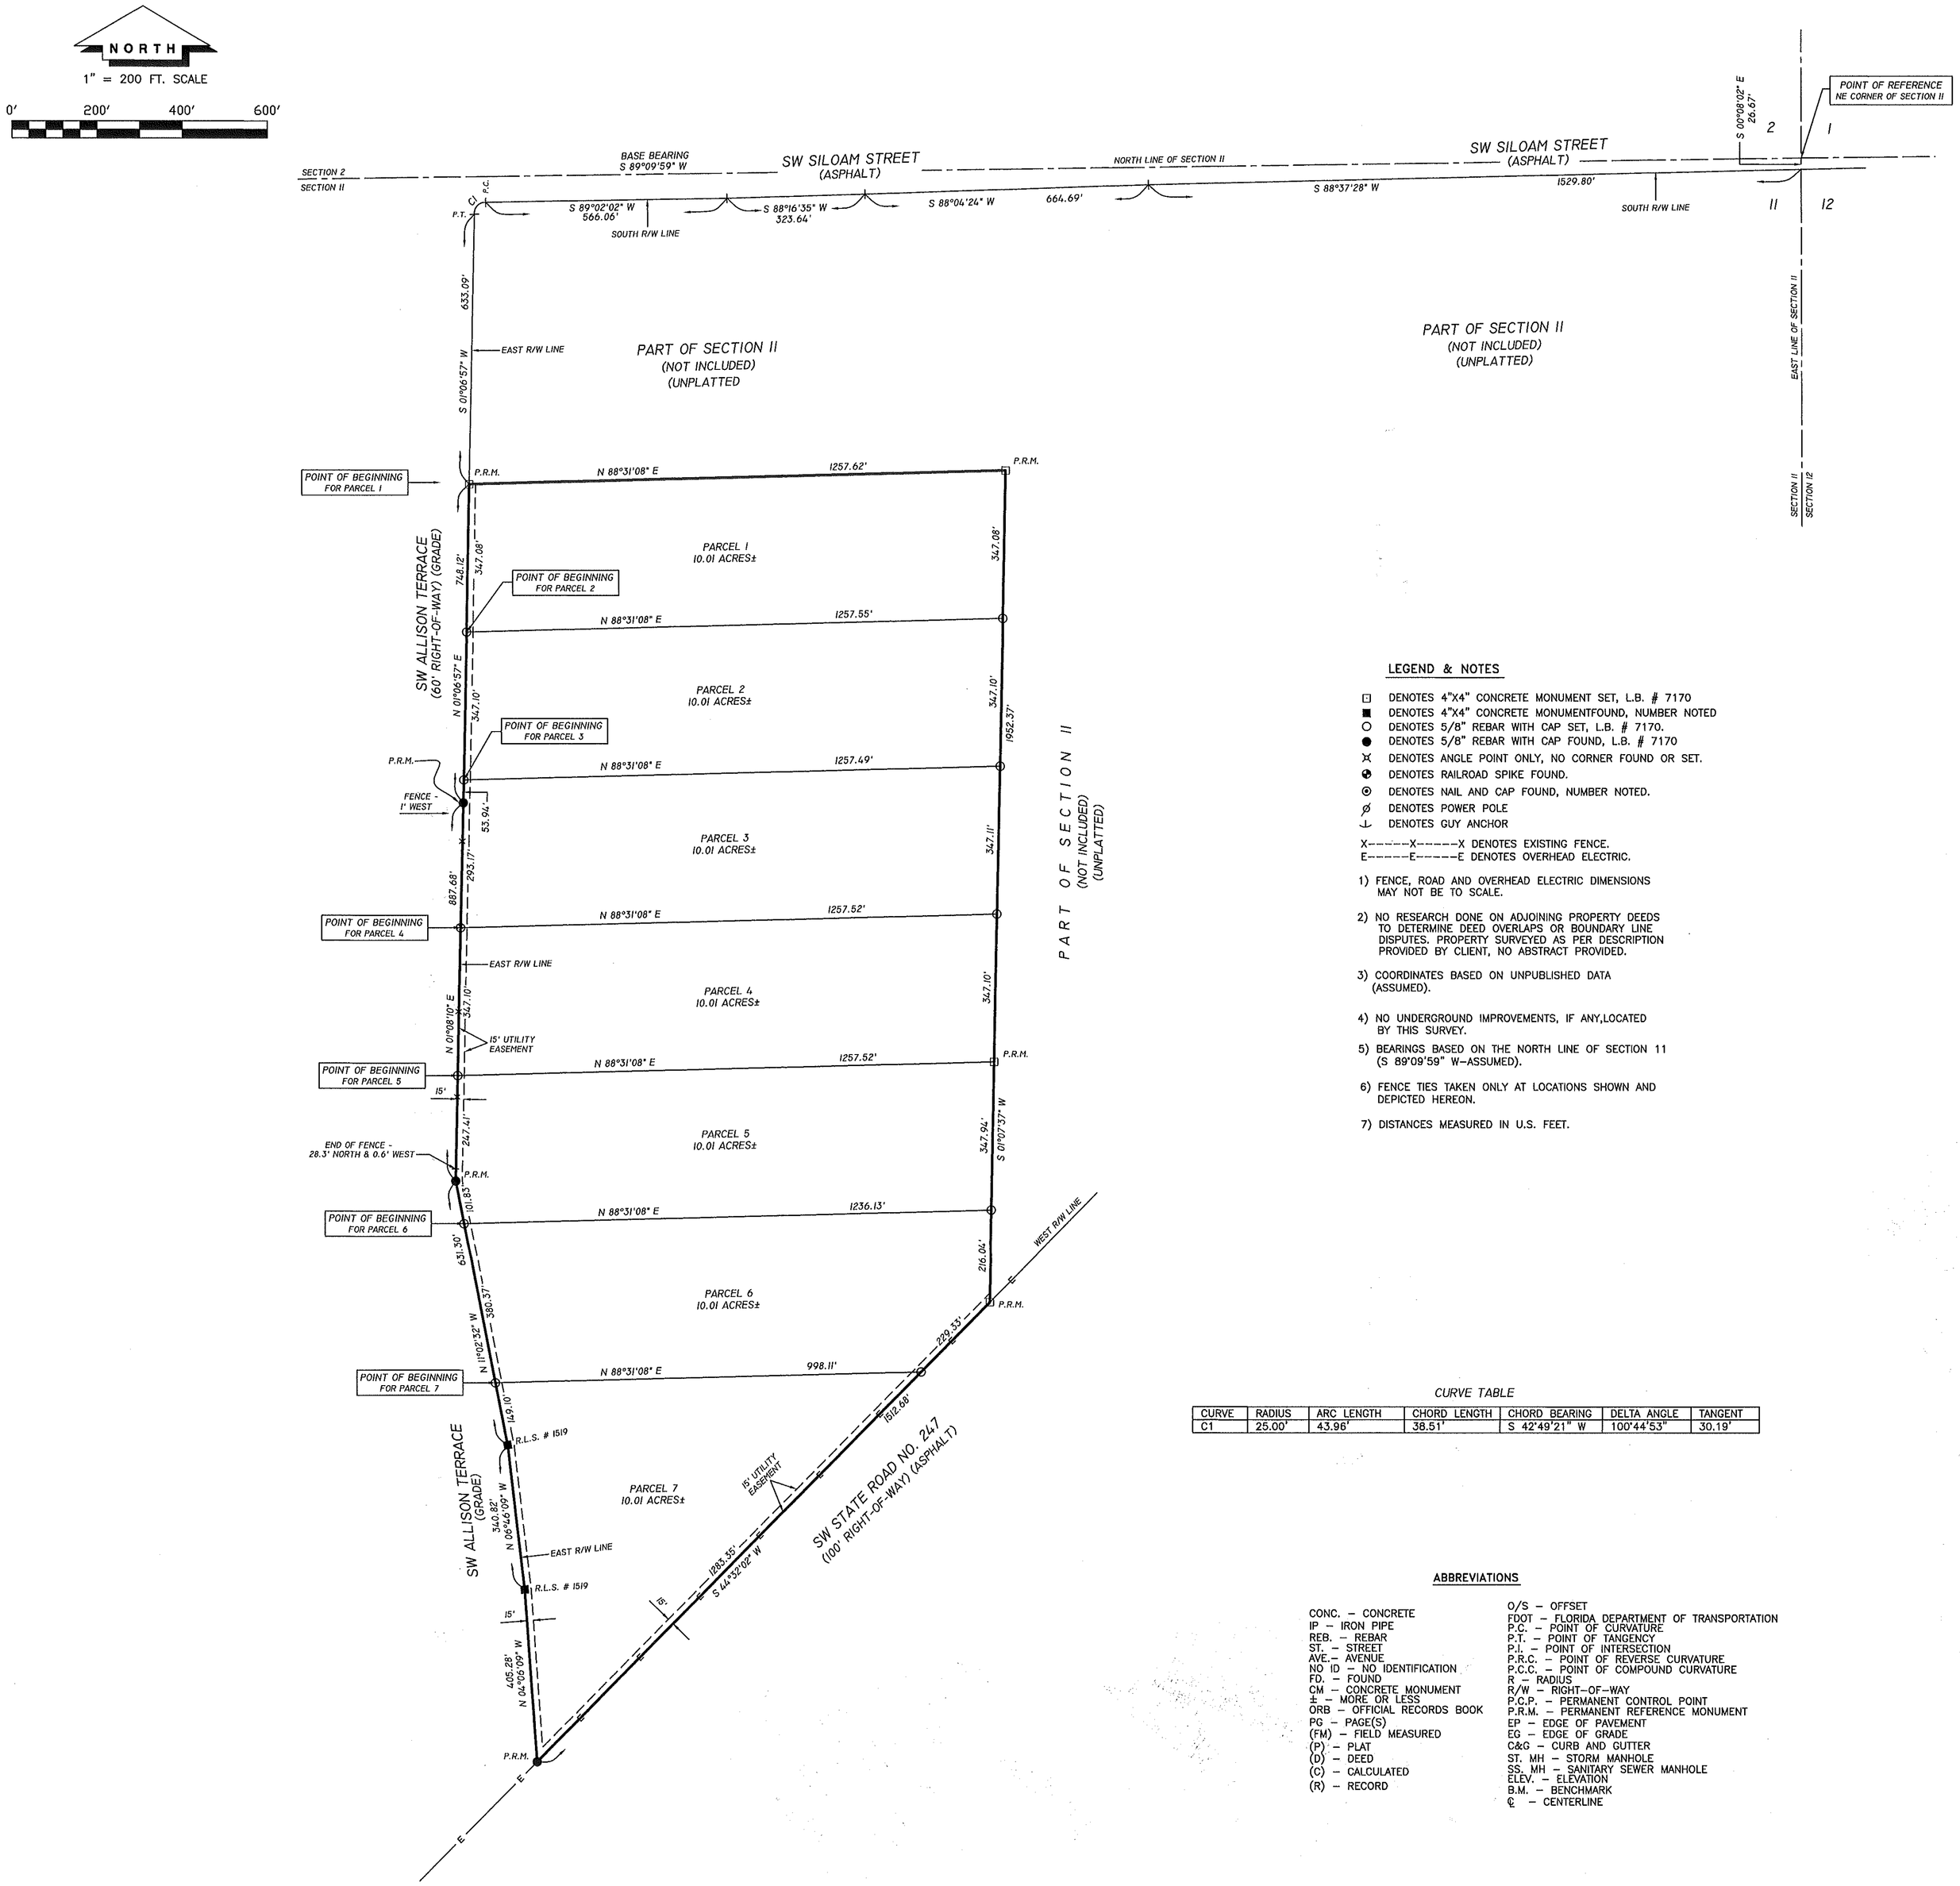

LEGEND & NOTES

- ⊡ DENOTES 4"X4" CONCRETE MONUMENT SET, L.B. # 7170
- ■ DENOTES 4"X4" CONCRETE MONUMENTFOUND, NUMBER NOTED
- ○ DENOTES 5/8" REBAR WITH CAP SET, L.B. # 7170.
- ● DENOTES 5/8" REBAR WITH CAP FOUND, L.B. # 7170
- ⊠ DENOTES ANGLE POINT ONLY, NO CORNER FOUND OR SET.
- ✠ DENOTES RAILROAD SPIKE FOUND.
- ⊙ DENOTES NAIL AND CAP FOUND, NUMBER NOTED.
- ⌀ DENOTES POWER POLE
- ⊥ DENOTES GUY ANCHOR

X------X------X DENOTES EXISTING FENCE.
E------E------E DENOTES OVERHEAD ELECTRIC.

1) FENCE, ROAD AND OVERHEAD ELECTRIC DIMENSIONS MAY NOT BE TO SCALE.

2) NO RESEARCH DONE ON ADJOINING PROPERTY DEEDS TO DETERMINE DEED OVERLAPS OR BOUNDARY LINE DISPUTES. PROPERTY SURVEYED AS PER DESCRIPTION PROVIDED BY CLIENT, NO ABSTRACT PROVIDED.

3) COORDINATES BASED ON UNPUBLISHED DATA (ASSUMED).

4) NO UNDERGROUND IMPROVEMENTS, IF ANY,LOCATED BY THIS SURVEY.

5) BEARINGS BASED ON THE NORTH LINE OF SECTION 11 (S 89°09'59" W-ASSUMED).

6) FENCE TIES TAKEN ONLY AT LOCATIONS SHOWN AND DEPICTED HEREON.

7) DISTANCES MEASURED IN U.S. FEET.

CURVE TABLE

CURVE	RADIUS	ARC LENGTH	CHORD LENGTH	CHORD BEARING	DELTA ANGLE	TANGENT
C1	25.00'	43.96'	38.51'	S 42°49'21" W	100°44'53"	30.19'

ABBREVIATIONS

CONC. – CONCRETE
IP – IRON PIPE
REB. – REBAR
ST. – STREET
AVE.– AVENUE
NO ID – NO IDENTIFICATION
FD. – FOUND
CM – CONCRETE MONUMENT
± – MORE OR LESS
ORB – OFFICIAL RECORDS BOOK
PG – PAGE(S)
(FM) – FIELD MEASURED
(P) – PLAT
(D) – DEED
(C) – CALCULATED
(R) – RECORD

O/S – OFFSET
FDOT – FLORIDA DEPARTMENT OF TRANSPORTATION
P.C. – POINT OF CURVATURE
P.T. – POINT OF TANGENCY
P.I. – POINT OF INTERSECTION
P.R.C. – POINT OF REVERSE CURVATURE
P.C.C. – POINT OF COMPOUND CURVATURE
R – RADIUS
R/W – RIGHT-OF-WAY
P.C.P. – PERMANENT CONTROL POINT
P.R.M. – PERMANENT REFERENCE MONUMENT
EP – EDGE OF PAVEMENT
EG – EDGE OF GRADE
C&G – CURB AND GUTTER
ST. MH – STORM MANHOLE
SS. MH – SANITARY SEWER MANHOLE
ELEV. – ELEVATION
B.M. – BENCHMARK
℄ – CENTERLINE

BOUNDARY SURVEY

SITUATED IN

SECTION 11, TOWNSHIP 5 SOUTH, RANGE 15 EAST, COLUMBIA COUNTY, FLORIDA

PART OF SECTION 11, TOWNSHIP 5 SOUTH, RANGE 15 EAST, COLUMBIA COUNTY, FLORIDA, BEING MORE PARTICULARLY DESCRIBED AS FOLLOWS: FOR POINT OF REFERENCE COMMENCE AT THE NORTHEAST CORNER OF SAID SECTION 11, THENCE RUN SOUTH 00°08'02" EAST ALONG THE EAST LINE OF SAID SECTION 11, A DISTANCE OF 26.67 FEET TO THE SOUTH RIGHT-OF-WAY LINE OF SOUTHWEST SILOAM STREET; THENCE RUN ALONG SAID SOUTH RIGHT-OF-WAY LINE, THE FOLLOWING COURSES: SOUTH 88°37'28" WEST, 1529.80 FEET; SOUTH 88°04'24" WEST, 664.69 FEET; SOUTH 88°16'35" WEST, 323.64 FEET; SOUTH 89°02'02" WEST, 566.06 FEET TO THE POINT OF CURVE OF A CURVE CONCAVED SOUTHEASTERLY HAVING A RADIUS OF 25.00 FEET; THENCE RUN ALONG AND AROUND SAID CURVE, A CHORD BEARING AND DISTANCE OF SOUTH 42°49'21" WEST, 38.51 FEET TO THE POINT OF TANGENCY OF SAID CURVE AND THE TERMINUS OF SAID COURSES, SAID POINT OF TANGENCY BEING ON THE EAST RIGHT-OF-WAY LINE OF SOUTHWEST ALLISON TERRACE; THENCE RUN SOUTH 01°06'57" WEST ALONG SAID EAST RIGHT-OF-WAY LINE, A DISTANCE OF 633.09 FEET TO THE POINT OF BEGINNING; THENCE RUN NORTH 88°31'08" EAST, A DISTANCE OF 1257.62 FEET; THENCE RUN SOUTH 01°07'37" WEST, A DISTANCE OF 1952.37 FEET TO THE WEST RIGHT-OF-WAY LINE OF SOUTHWEST STATE ROAD NO. 247; THENCE RUN SOUTH 44°32'02" WEST ALONG SAID WEST RIGHT-OF-WAY LINE, A DISTANCE OF 1512.68 FEET TO THE EAST RIGHT-OF-WAY LINE OF SOUTHWEST ALLISON TERRACE; THENCE RUN ALONG SAID EAST RIGHT-OF-WAY LINE THE FOLLOWING COURSES: NORTH 04°06'09" WEST, 405.28 FEET; NORTH 06°46'09" WEST, 340.82 FEET; NORTH 11°02'32" WEST, 631.30 FEET; NORTH 01°08'10" EAST, 887.68 FEET; NORTH 01°06'57" EAST, 748.12 FEET TO THE TERMINUS OF SAID COURSES AND THE POINT OF BEGINNING.
CONTAINING 70.07 ACRES MORE OR LESS.

PARCEL 1

PART OF SECTION 11, TOWNSHIP 5 SOUTH, RANGE 15 EAST, COLUMBIA COUNTY, FLORIDA, BEING MORE PARTICULARLY DESCRIBED AS FOLLOWS: FOR POINT OF REFERENCE COMMENCE AT THE NORTHEAST CORNER OF SAID SECTION 11, THENCE RUN SOUTH 00°08'02" EAST ALONG THE EAST LINE OF SAID SECTION 11, A DISTANCE OF 26.67 FEET TO THE SOUTH RIGHT-OF-WAY LINE OF SOUTHWEST SILOAM STREET; THENCE RUN ALONG SAID SOUTH RIGHT-OF-WAY LINE, THE FOLLOWING COURSES: SOUTH 88°37'28" WEST, 1529.80 FEET; SOUTH 88°04'24" WEST, 664.69 FEET; SOUTH 88°16'35" WEST, 323.64 FEET; SOUTH 89°02'02" WEST, 566.06 FEET TO THE POINT OF CURVE OF A CURVE CONCAVED SOUTHEASTERLY HAVING A RADIUS OF 25.00 FEET; THENCE RUN ALONG AND AROUND SAID CURVE, A CHORD BEARING AND DISTANCE OF SOUTH 42°49'21" WEST, 38.51 FEET TO THE POINT OF TANGENCY OF SAID CURVE AND THE TERMINUS OF SAID COURSES, SAID POINT OF TANGENCY BEING ON THE EAST RIGHT-OF-WAY LINE OF SOUTHWEST ALLISON TERRACE; THENCE RUN SOUTH 01°06'57" WEST ALONG SAID EAST RIGHT-OF-WAY LINE, A DISTANCE OF 633.09 FEET TO THE POINT OF BEGINNING; THENCE RUN NORTH 88°31'08" EAST, A DISTANCE OF 1257.62 FEET; THENCE RUN SOUTH 01°07'37" WEST, A DISTANCE OF 347.08 FEET; THENCE RUN SOUTH 88°31'08" WEST, A DISTANCE OF 1257.55 FEET TO SAID EAST RIGHT-OF-WAY LINE OF SOUTHWEST ALLISON TERRACE; THENCE RUN NORTH 01°06'57" EAST ALONG SAID EAST RIGHT-OF-WAY LINE, A DISTANCE OF 347.08 FEET TO THE POINT OF BEGINNING.
CONTAINING 10.01 ACRES MORE OR LESS.

PARCEL 2

PART OF SECTION 11, TOWNSHIP 5 SOUTH, RANGE 15 EAST, COLUMBIA COUNTY, FLORIDA, BEING MORE PARTICULARLY DESCRIBED AS FOLLOWS: FOR POINT OF REFERENCE COMMENCE AT THE NORTHEAST CORNER OF SAID SECTION 11, THENCE RUN SOUTH 00°08'02" EAST ALONG THE EAST LINE OF SAID SECTION 11, A DISTANCE OF 26.67 FEET TO THE SOUTH RIGHT-OF-WAY LINE OF SOUTHWEST SILOAM STREET; THENCE RUN ALONG SAID SOUTH RIGHT-OF-WAY LINE, THE FOLLOWING COURSES: SOUTH 88°37'28" WEST, 1529.80 FEET; SOUTH 88°04'24" WEST, 664.69 FEET; SOUTH 88°16'35" WEST, 323.64 FEET; SOUTH 89°02'02" WEST, 566.06 FEET TO THE POINT OF CURVE OF A CURVE CONCAVED SOUTHEASTERLY HAVING A RADIUS OF 25.00 FEET; THENCE RUN ALONG AND AROUND SAID CURVE, A CHORD BEARING AND DISTANCE OF SOUTH 42°49'21" WEST, 38.51 FEET TO THE POINT OF TANGENCY OF SAID CURVE AND THE TERMINUS OF SAID COURSES, SAID POINT OF TANGENCY BEING ON THE EAST RIGHT-OF-WAY LINE OF SOUTHWEST ALLISON TERRACE; THENCE RUN SOUTH 01°06'57" WEST ALONG SAID EAST RIGHT-OF-WAY LINE, A DISTANCE OF 980.17 FEET TO THE POINT OF BEGINNING; THENCE RUN NORTH 88°31'08" EAST, A DISTANCE OF 1257.55 FEET; THENCE RUN SOUTH 01°07'37" WEST, A DISTANCE OF 347.10 FEET; THENCE RUN SOUTH 88°31'08" WEST, A DISTANCE OF 1257.49 FEET TO SAID EAST RIGHT-OF-WAY LINE OF SOUTHWEST ALLISON TERRACE; THENCE RUN NORTH 01°06'57" EAST ALONG SAID EAST RIGHT-OF-WAY LINE, A DISTANCE OF 347.10 FEET TO THE POINT OF BEGINNING.
CONTAINING 10.01 ACRES MORE OR LESS.

PARCEL 3

PART OF SECTION 11, TOWNSHIP 5 SOUTH, RANGE 15 EAST, COLUMBIA COUNTY, FLORIDA, BEING MORE PARTICULARLY DESCRIBED AS FOLLOWS: FOR POINT OF REFERENCE COMMENCE AT THE NORTHEAST CORNER OF SAID SECTION 11, THENCE RUN SOUTH 00°08'02" EAST ALONG THE EAST LINE OF SAID SECTION 11, A DISTANCE OF 26.67 FEET TO THE SOUTH RIGHT-OF-WAY LINE OF SOUTHWEST SILOAM STREET; THENCE RUN ALONG SAID SOUTH RIGHT-OF-WAY LINE, THE FOLLOWING COURSES: SOUTH 88°37'28" WEST, 1529.80 FEET; SOUTH 88°04'24" WEST, 664.69 FEET; SOUTH 88°16'35" WEST, 323.64 FEET; SOUTH 89°02'02" WEST, 566.06 FEET TO THE POINT OF CURVE OF A CURVE CONCAVED SOUTHEASTERLY HAVING A RADIUS OF 25.00 FEET; THENCE RUN ALONG AND AROUND SAID CURVE, A CHORD BEARING AND DISTANCE OF SOUTH 42°49'21" WEST, 38.51 FEET TO THE POINT OF TANGENCY OF SAID CURVE AND THE TERMINUS OF SAID COURSES, SAID POINT OF TANGENCY BEING ON THE EAST RIGHT-OF-WAY LINE OF SOUTHWEST ALLISON TERRACE; THENCE RUN SOUTH 01°06'57" WEST ALONG SAID EAST RIGHT-OF-WAY LINE, A DISTANCE OF 1327.27 FEET TO THE POINT OF BEGINNING; THENCE RUN NORTH 88°31'08" EAST, A DISTANCE OF 1257.49 FEET; THENCE RUN SOUTH 01°07'37" WEST, A DISTANCE OF 347.11 FEET; THENCE RUN SOUTH 88°31'08" WEST, A DISTANCE OF 1257.52 FEET TO THE EAST RIGHT-OF-WAY LINE OF SOUTHWEST ALLISON TERRACE; THENCE RUN NORTH 01°08'10" EAST ALONG SAID EAST RIGHT-OF-WAY LINE, A DISTANCE OF 293.17 FEET; THENCE CONTINUE ALONG SAID EAST RIGHT-OF-WAY LINE, NORTH 01°06'57" EAST, A DISTANCE OF 53.94 FEET TO THE POINT OF BEGINNING.
CONTAINING 10.01 ACRES MORE OR LESS.

PARCEL 4

PART OF SECTION 11, TOWNSHIP 5 SOUTH, RANGE 15 EAST, COLUMBIA COUNTY, FLORIDA, BEING MORE PARTICULARLY DESCRIBED AS FOLLOWS: FOR POINT OF REFERENCE COMMENCE AT THE NORTHEAST CORNER OF SAID SECTION 11, THENCE RUN SOUTH 00°08'02" EAST ALONG THE EAST LINE OF SAID SECTION 11, A DISTANCE OF 26.67 FEET TO THE SOUTH RIGHT-OF-WAY LINE OF SOUTHWEST SILOAM STREET; THENCE RUN ALONG SAID SOUTH RIGHT-OF-WAY LINE, THE FOLLOWING COURSES: SOUTH 88°37'28" WEST, 1529.80 FEET; SOUTH 88°04'24" WEST, 664.69 FEET; SOUTH 88°16'35" WEST, 323.64 FEET; SOUTH 89°02'02" WEST, 566.06 FEET TO THE POINT OF CURVE OF A CURVE CONCAVED SOUTHEASTERLY HAVING A RADIUS OF 25.00 FEET; THENCE RUN ALONG AND AROUND SAID CURVE, A CHORD BEARING AND DISTANCE OF SOUTH 42°49'21" WEST, 38.51 FEET TO THE POINT OF TANGENCY OF SAID CURVE AND THE TERMINUS OF SAID COURSES, SAID POINT OF TANGENCY BEING ON THE EAST RIGHT-OF-WAY LINE OF SOUTHWEST ALLISON TERRACE; THENCE RUN SOUTH 01°06'57" WEST ALONG SAID EAST RIGHT-OF-WAY LINE, A DISTANCE OF 1381.21 FEET; THENCE CONTINUE ALONG SAID EAST RIGHT-OF-WAY LINE, SOUTH 01°08'10" WEST, A DISTANCE OF 293.17 FEET TO THE POINT OF BEGINNING; THENCE RUN NORTH 88°31'08" EAST, A DISTANCE OF 1257.52 FEET; THENCE RUN SOUTH 01°07'37" WEST, A DISTANCE OF 347.10 FEET; THENCE RUN SOUTH 88°31'08" WEST, A DISTANCE OF 1257.52 FEET TO SAID EAST RIGHT-OF-WAY LINE OF SOUTHWEST ALLISON TERRACE; THENCE RUN NORTH 01°08'10" EAST ALONG SAID EAST RIGHT-OF-WAY LINE, A DISTANCE OF 347.10 FEET TO THE POINT OF BEGINNING.
CONTAINING 10.01 ACRES MORE OR LESS.

PARCEL 5

PART OF SECTION 11, TOWNSHIP 5 SOUTH, RANGE 15 EAST, COLUMBIA COUNTY, FLORIDA, BEING MORE PARTICULARLY DESCRIBED AS FOLLOWS: FOR POINT OF REFERENCE COMMENCE AT THE NORTHEAST CORNER OF SAID SECTION 11, THENCE RUN SOUTH 00°08'02" EAST ALONG THE EAST LINE OF SAID SECTION 11, A DISTANCE OF 26.67 FEET TO THE SOUTH RIGHT-OF-WAY LINE OF SOUTHWEST SILOAM STREET; THENCE RUN ALONG SAID SOUTH RIGHT-OF-WAY LINE, THE FOLLOWING COURSES: SOUTH 88°37'28" WEST, 1529.80 FEET; SOUTH 88°04'24" WEST, 664.69 FEET; SOUTH 88°16'35" WEST, 323.64 FEET; SOUTH 89°02'02" WEST, 566.06 FEET TO THE POINT OF CURVE OF A CURVE CONCAVED SOUTHEASTERLY HAVING A RADIUS OF 25.00 FEET; THENCE RUN ALONG AND AROUND SAID CURVE, A CHORD BEARING AND DISTANCE OF SOUTH 42°49'21" WEST, 38.51 FEET TO THE POINT OF TANGENCY OF SAID CURVE AND THE TERMINUS OF SAID COURSES, SAID POINT OF TANGENCY BEING ON THE EAST RIGHT-OF-WAY LINE OF SOUTHWEST ALLISON TERRACE; THENCE RUN SOUTH 01°06'57" WEST ALONG SAID EAST RIGHT-OF-WAY LINE, A DISTANCE OF 1381.21 FEET; THENCE CONTINUE ALONG SAID EAST RIGHT-OF-WAY LINE, SOUTH 01°08'10" WEST, A DISTANCE OF 640.27 FEET TO THE POINT OF BEGINNING; THENCE RUN NORTH 88°31'08" EAST, A DISTANCE OF 1257.52 FEET; THENCE RUN SOUTH 01°07'37" WEST, A DISTANCE OF 347.94 FEET; THENCE RUN SOUTH 88°31'08" WEST, A DISTANCE OF 1236.13 FEET TO SAID EAST RIGHT-OF-WAY LINE OF SOUTHWEST ALLISON TERRACE; THENCE RUN NORTH 11°02'32" WEST ALONG SAID EAST RIGHT-OF-WAY LINE OF SOUTHWEST ALLISON TERRACE, A DISTANCE OF 101.83 FEET; THENCE CONTINUE ALONG SAID EAST RIGHT-OF-WAY LINE, NORTH 01°08'10" EAST, A DISTANCE OF 247.41 FEET TO THE POINT OF BEGINNING.
CONTAINING 10.01 ACRES MORE OR LESS.

PARCEL 6

PART OF SECTION 11, TOWNSHIP 5 SOUTH, RANGE 15 EAST, COLUMBIA COUNTY, FLORIDA, BEING MORE PARTICULARLY DESCRIBED AS FOLLOWS: FOR POINT OF REFERENCE COMMENCE AT THE NORTHEAST CORNER OF SAID SECTION 11, THENCE RUN SOUTH 00°08'02" EAST ALONG THE EAST LINE OF SAID SECTION 11, A DISTANCE OF 26.67 FEET TO THE SOUTH RIGHT-OF-WAY LINE OF SOUTHWEST SILOAM STREET; THENCE RUN ALONG SAID SOUTH RIGHT-OF-WAY LINE, THE FOLLOWING COURSES: SOUTH 88°37'28" WEST, 1529.80 FEET; SOUTH 88°04'24" WEST, 664.69 FEET; SOUTH 88°16'35" WEST, 323.64 FEET; SOUTH 89°02'02" WEST, 566.06 FEET TO THE POINT OF CURVE OF A CURVE CONCAVED SOUTHEASTERLY HAVING A RADIUS OF 25.00 FEET; THENCE RUN ALONG AND AROUND SAID CURVE, A CHORD BEARING AND DISTANCE OF SOUTH 42°49'21" WEST, 38.51 FEET TO THE POINT OF TANGENCY OF SAID CURVE AND THE TERMINUS OF SAID COURSES, SAID POINT OF TANGENCY BEING ON THE EAST RIGHT-OF-WAY LINE OF SOUTHWEST ALLISON TERRACE; THENCE RUN ALONG SAID EAST RIGHT-OF-WAY LINE THE FOLLOWING COURSES: SOUTH 01°06'57" WEST, 1381.21 FEET; SOUTH 01°08'10" WEST, 887.68 FEET; SOUTH 11°02'32" EAST, 101.83 FEET TO THE TERMINUS OF SAID COURSES AND THE POINT OF BEGINNING; THENCE RUN NORTH 88°31'08" EAST, A DISTANCE OF 1236.13 FEET; THENCE RUN SOUTH 01°07'37" WEST, A DISTANCE OF 216.04 FEET TO THE WEST RIGHT-OF-WAY LINE OF SOUTHWEST STATE ROAD NO. 247; THENCE RUN SOUTH 44°32'02" WEST ALONG SAID WEST RIGHT-OF-WAY LINE, A DISTANCE OF 229.33 FEET; THENCE RUN SOUTH 88°31'08" WEST, A DISTANCE OF 998.11 FEET SAID EAST RIGHT-OF-WAY LINE OF SOUTHWEST ALLISON TERRACE; THENCE RUN NORTH 11°02'32" WEST ALONG SAID EAST RIGHT-OF-WAY LINE, A DISTANCE OF 380.37 FEET TO THE POINT OF BEGINNING.
CONTAINING 10.01 ACRES MORE OR LESS.

PARCEL 7

PART OF SECTION 11, TOWNSHIP 5 SOUTH, RANGE 15 EAST, COLUMBIA COUNTY, FLORIDA, BEING MORE PARTICULARLY DESCRIBED AS FOLLOWS: FOR POINT OF REFERENCE COMMENCE AT THE NORTHEAST CORNER OF SAID SECTION 11, THENCE RUN SOUTH 00°08'02" EAST ALONG THE EAST LINE OF SAID SECTION 11, A DISTANCE OF 26.67 FEET TO THE SOUTH RIGHT-OF-WAY LINE OF SOUTHWEST SILOAM STREET; THENCE RUN ALONG SAID SOUTH RIGHT-OF-WAY LINE, THE FOLLOWING COURSES: SOUTH 88°37'28" WEST, 1529.80 FEET; SOUTH 88°04'24" WEST, 664.69 FEET; SOUTH 88°16'35" WEST, 323.64 FEET; SOUTH 89°02'02" WEST, 566.06 FEET TO THE POINT OF CURVE OF A CURVE CONCAVED SOUTHEASTERLY HAVING A RADIUS OF 25.00 FEET; THENCE RUN ALONG AND AROUND SAID CURVE, A CHORD BEARING AND DISTANCE OF SOUTH 42°49'21" WEST, 38.51 FEET TO THE POINT OF TANGENCY OF SAID CURVE AND THE TERMINUS OF SAID COURSES, SAID POINT OF TANGENCY BEING ON THE EAST RIGHT-OF-WAY LINE OF SOUTHWEST ALLISON TERRACE; THENCE RUN ALONG SAID EAST RIGHT-OF-WAY LINE THE FOLLOWING COURSES: SOUTH 01°06'57" WEST, 1381.21 FEET; SOUTH 01°08'10" WEST, 887.68 FEET; SOUTH 11°02'32" EAST, 482.20 FEET TO THE TERMINUS OF SAID COURSES AND THE POINT OF BEGINNING; THENCE RUN NORTH 88°31'08" EAST, A DISTANCE OF 998.11 FEET TO THE WEST RIGHT-OF-WAY LINE OF SOUTHWEST STATE ROAD NO. 247; THENCE RUN SOUTH 44°32'02" WEST ALONG SAID WEST RIGHT-OF-WAY LINE, A DISTANCE OF 1283.35 FEET TO THE EAST RIGHT-OF-WAY LINE OF SOUTHWEST ALLISON TERRACE; THENCE RUN ALONG SAID EAST RIGHT-OF-WAY LINE THE FOLLOWING COURSES: NORTH 04°06'09" WEST, 405.28 FEET; NORTH 06°46'09" WEST, 340.82 FEET; NORTH 11°02'32" WEST, 149.10 FEET TO THE TERMINUS OF SAID COURSES AND THE POINT OF BEGINNING.
CONTAINING 10.01 ACRES MORE OR LESS.

TIMOTHY B. ALCORN
PROFESSIONAL SURVEYOR AND MAPPER
FLORIDA CERTIFICATE NO. 6332
DATE: JANUARY 27, 2019

"NOT VALID WITHOUT THE SIGNATURE AND THE ORIGINAL RAISED SEAL OF A FLORIDA LICENSED SURVEYOR AND MAPPER"

FOR: NORTH FLORIDA LAND GROUP, INC.

SCALE: 1" = 200'	DATE SURVEYED: 01-25-19	DATE DRAWN: 01-27-19
REVISED:	APPROVED BY:	DRAWN BY: SH

J. SHERMAN FRIER & ASSOCIATES, INC.
LAND SURVEYORS CERTIFICATE OF AUTHORIZATION – LB# 7170
130 W. HOWARD STREET, LIVE OAK, FL 32064
PHONE: 386-362-4629 EMAIL: jsfa@windstream.net
FAX: 386-362-3270 timalcorn@windstream.net

DRAWING NUMBER: 528-17-2018
10 ACRE PARCELS